© Whittam Cox Architects - Disclaimer:

This drawing is copyright of WCEC Group Ltd trading as Whittam Cox Architects, and shall not be reproduced nor used for any other purpose without the written permission of the Architects. This drawing must be read in conjunction with all other related drawings and documentation. It is the contractors responsibility to ensure full compliance with the Building Regulations. Do not scale from this drawing, use figured dimensions only. It is the contractors responsibility to check and verify all dimensions on site. Any discrepancies to be reported immediately. IF IN DOUBT ASK.

Materials not in conformity with relevant British or European Standards/Codes of practice or materials known to be deleterious to health & safety must not be used or specified on this project.

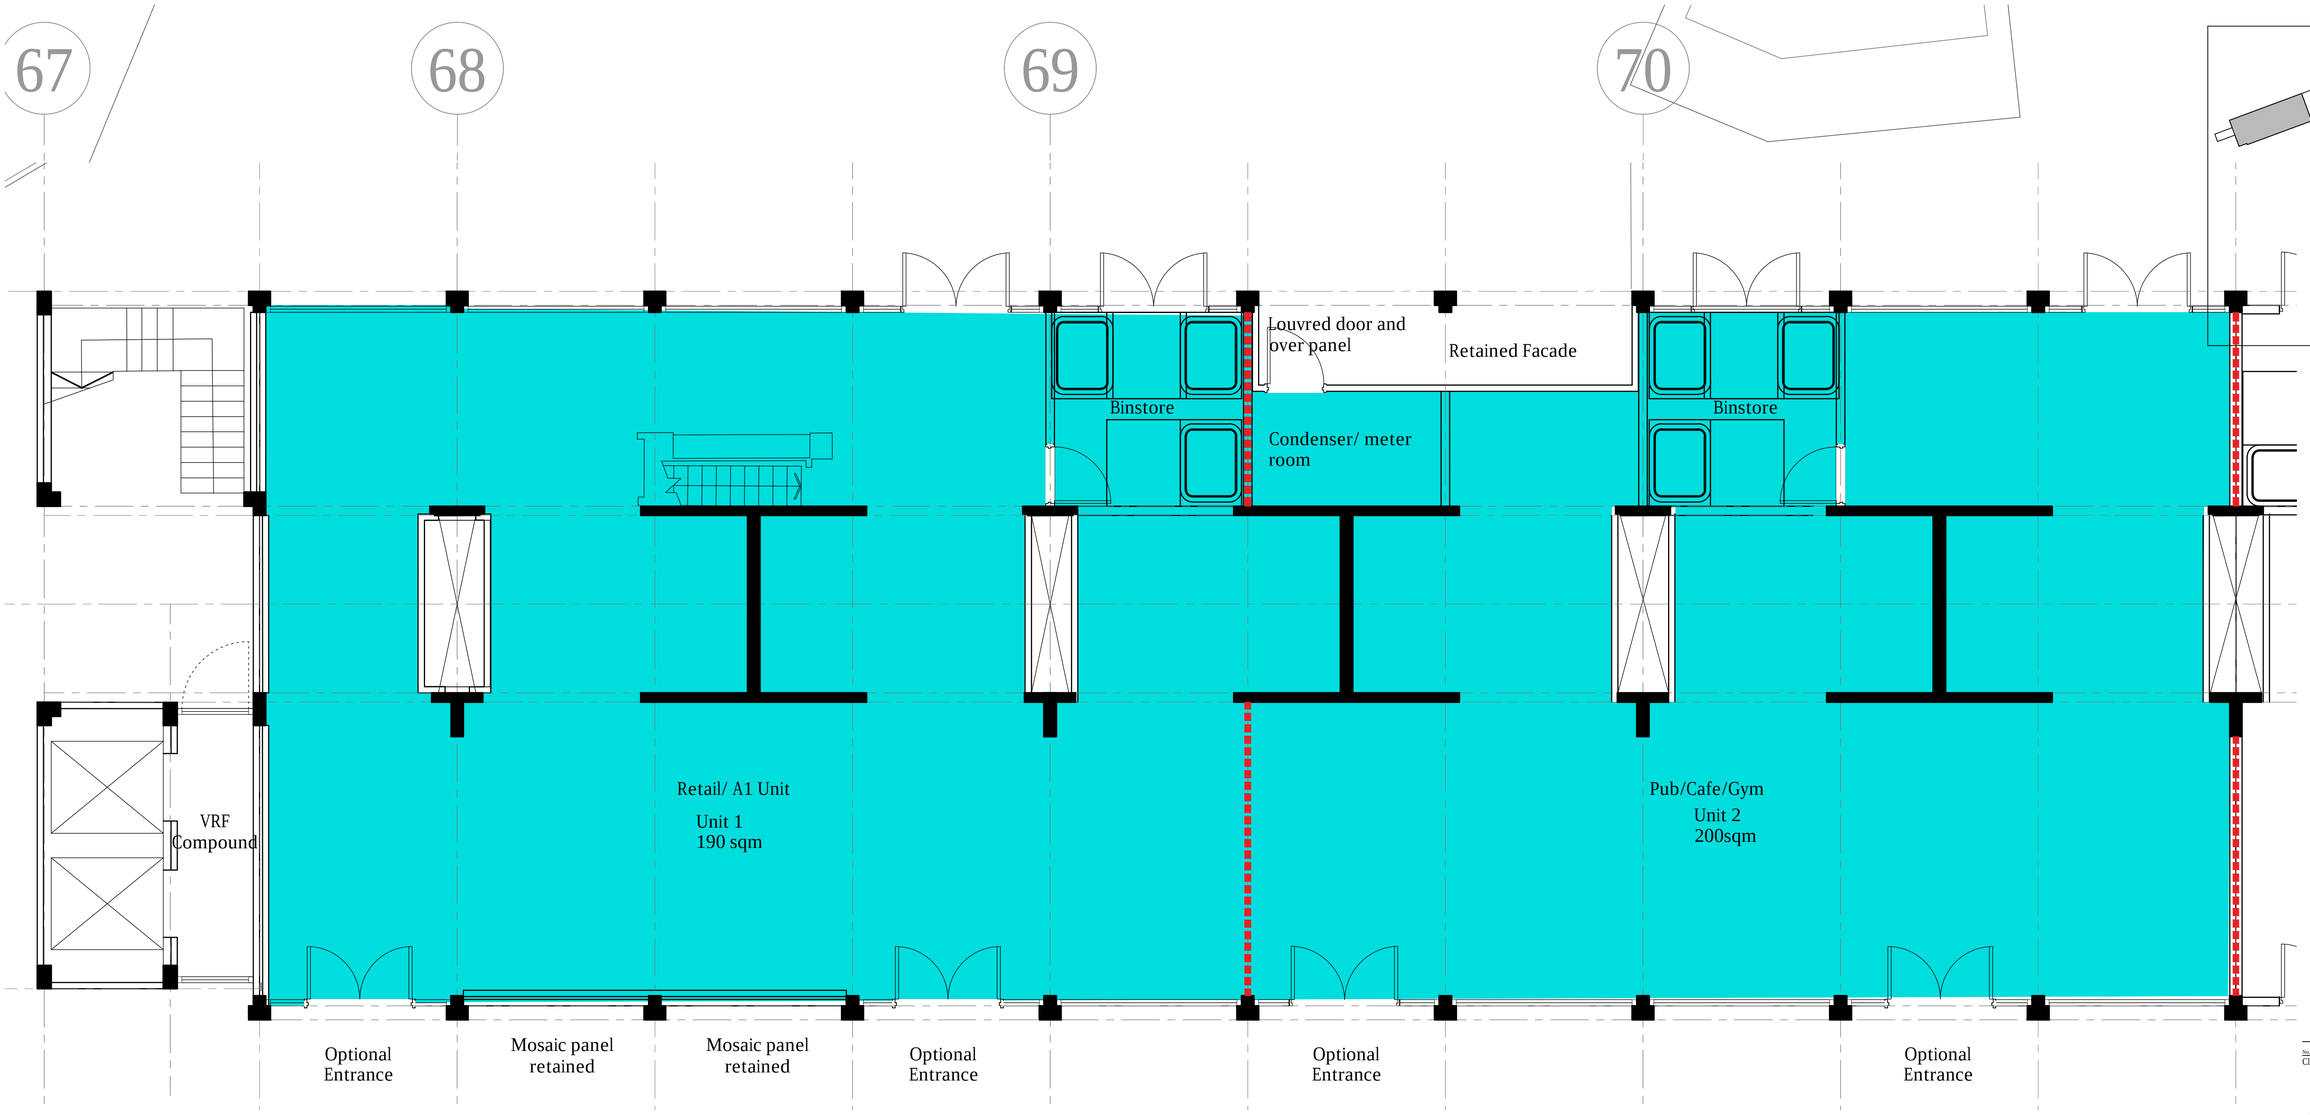

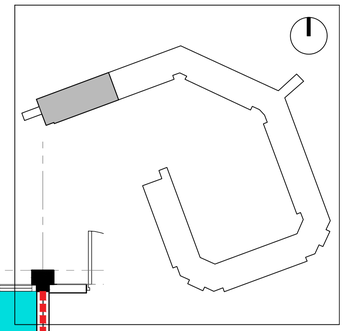

0 5m

1:50

No. | Date | Description | Drwn/Chkd By

CLIENT

alumno

PROJECT

Park Hill,
Sheffield

TITLE

Hague Row Upper - Proposed Commercial Layout

DRAWING STATUS

Planning

DRAWN	AWP	CHECKED	MB
SCALE	1:50 @ A1		
DATE	April 2018		

Whittam Cox ARCHITECTS

Chesterfield / 01246 260261
London / 020 3388 0019
Leeds / 0113 3366018

whittamcox.com

JOB NO.	DRAWING NO.	REV
15-205	A_00_111	-